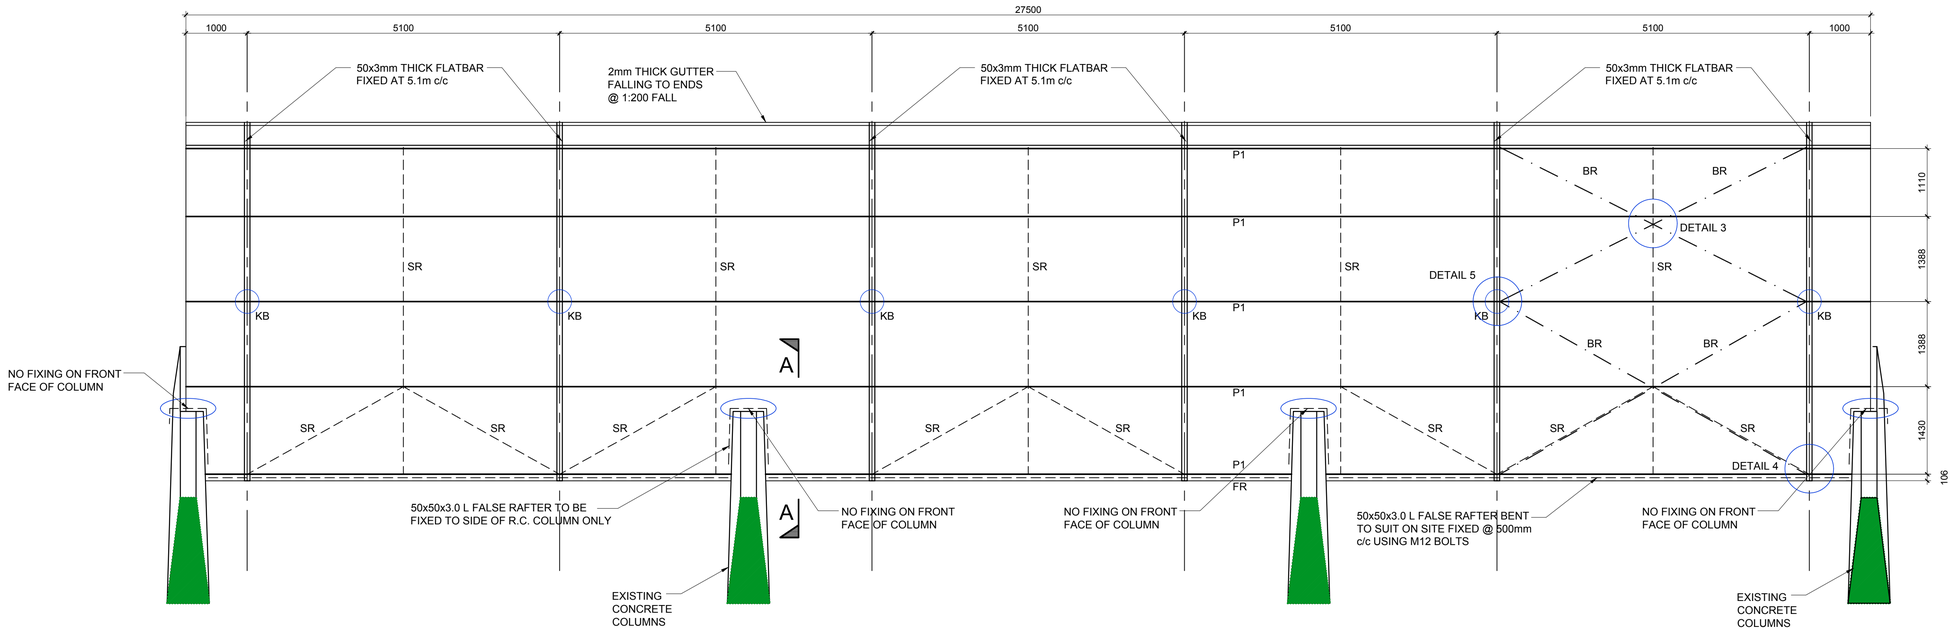

CANOPY LAYOUT
SCALE 1 : 50

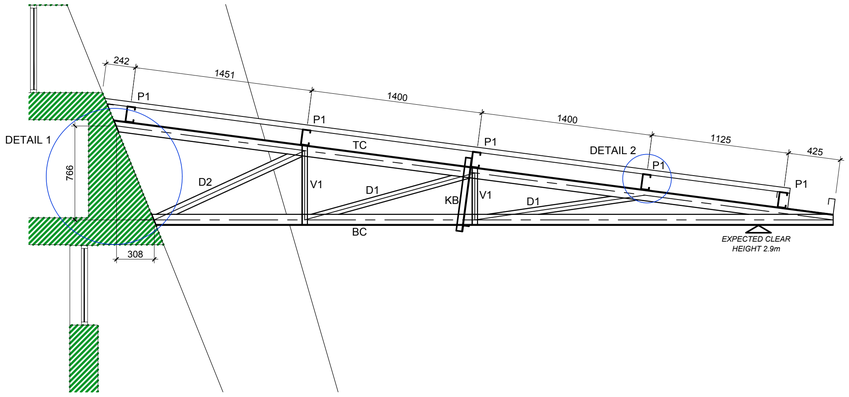

TYPICAL CANOPY SECTION
SCALE 1 : 25

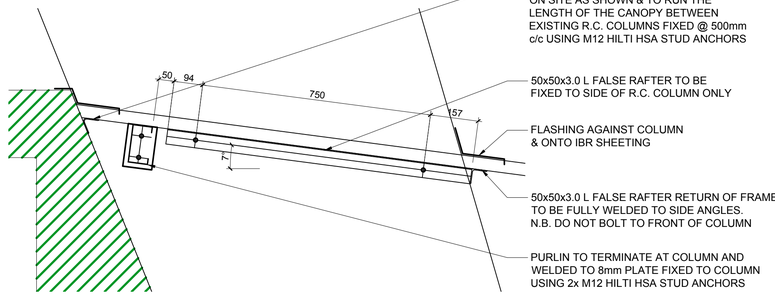

SECTION A-A
SCALE 1 : 10

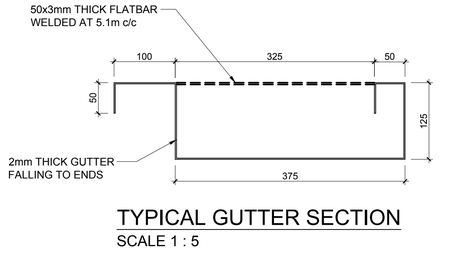

TYPICAL GUTTER SECTION
SCALE 1 : 5

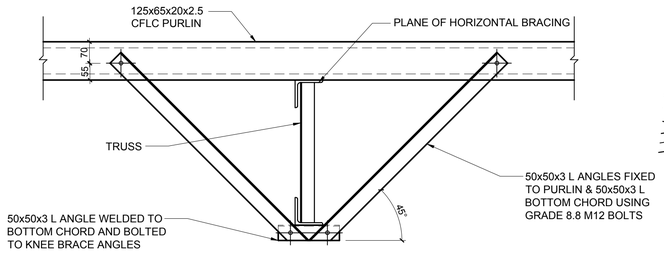

TYPICAL KNEE BRACE SECTION
SCALE 1 : 10

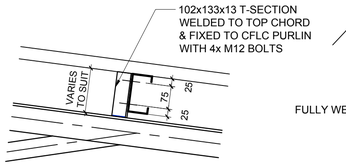

DETAIL 2
SCALE 1 : 10

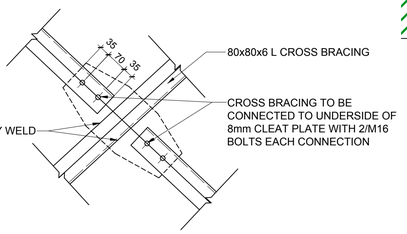

DETAIL 3
SCALE 1 : 10

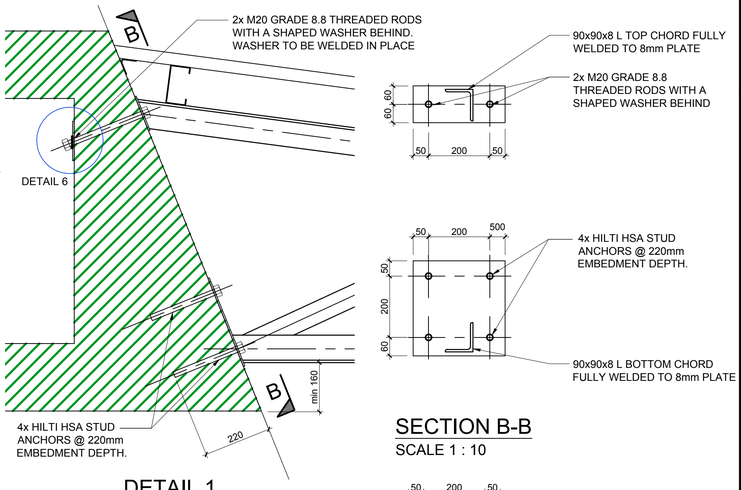

DETAIL 1
SCALE 1 : 10

SECTION B-B
SCALE 1 : 10

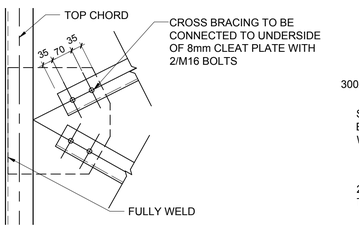

DETAIL 5
SCALE 1 : 10

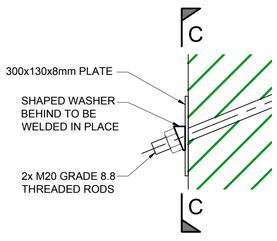

DETAIL 6
SCALE 1 : 5

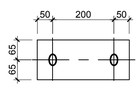

SECTION C-C
SCALE 1 : 10

GENERAL NOTES:-

SECTION LEGENDS		
DENOTE	SECTION SIZE	DESCRIPTION
TC	90 x 90 x 8 L	*TOP CHORD*
BC	90 x 90 x 8 L	*BOTTOM CHORD*
V1	45 x 45 x 3 L	*VERTICAL CHORD*
D1	60 x 60 x 4 L	*DIAGONAL CHORD*
D2	70 x 70 x 6 L	*DIAGONAL CHORD*
P1	125 x 65 x 20 x 2.5 C.R.L.C	*PURLIN*
FR	50 x 50 x 3 L	*FALSE RAFTER*
SR	50 x 50 x 3 L	*SAG RODS*
KB	50 x 50 x 3 L	*KNEE BRACE*
BR	80 x 80 x 6 L	*HORIZONTAL BRACING*

No	Date	Revisions	Drawn
0	27/11/2017	FOR TENDER	PAS

CALIBRE.
Civil and Structural Engineering
011 463 2393 :Tel info@calibrecse.co.za 011 463 2347 :Fax

Client
THE UNIVERSITY OF THE WITWATERSRAND.

Architect
26'10 SOUTH ARCHITECTS

Project
HOCKEY STADIUM ADDITIONS

Drawing Title
CANOPY LAYOUT & DETAILS

	Designed	Date	Dwg/Size
Designed	R.O.	OCT 2017	A1
Drawn	P.A.S.	OCT 2017	Scale AS SHOWN
Checked			
Approved			Status T

988-005 – DRG – STR – S – 001

Revision: T

Copyright Reserved