


## DETAIL 1
SCALE 1 : 10

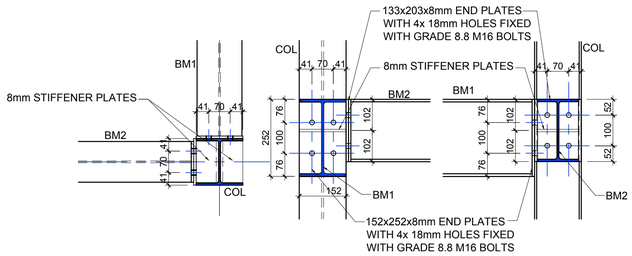


## DETAIL 2
SCALE 1 : 10




## DETAIL 3
SCALE 1 : 10

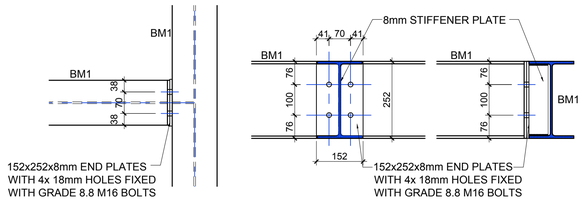


NOTE: ALL BALUSTRADES
TO BE POSITIONED &
SPECIFIED BY ARCHITECT




## DETAIL 4
SCALE 1 : 10

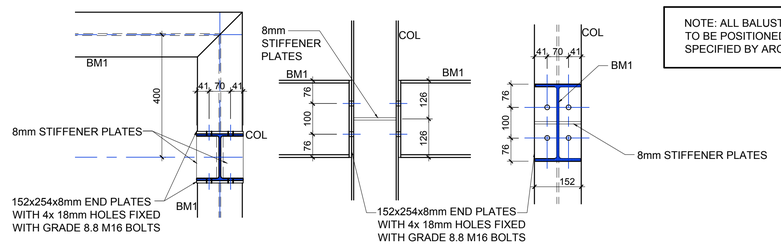


## DETAIL 5
SCALE 1 : 10

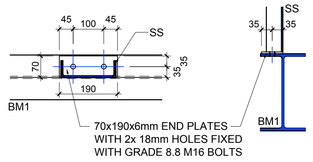


## DETAIL 6
SCALE 1 : 10

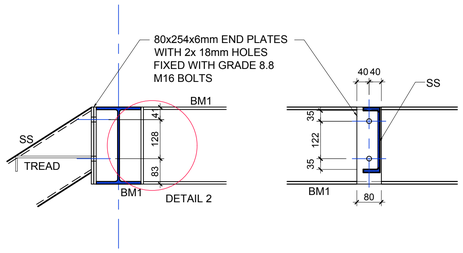


## DETAIL 7
SCALE 1 : 10

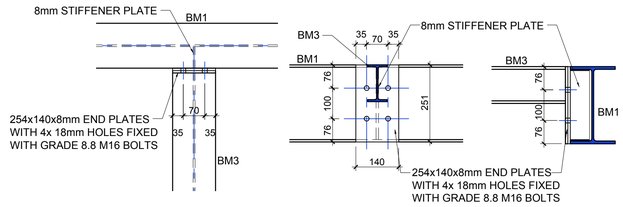


## DETAIL 8
SCALE 1 : 10



## DETAIL 9
SCALE 1 : 10

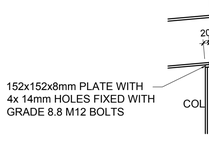


## DETAIL 10
SCALE 1 : 10

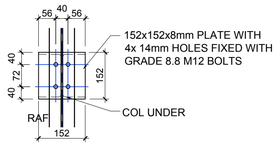


## BASE 1
SCALE 1 : 20

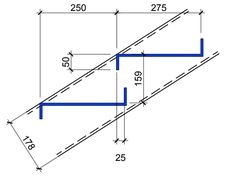

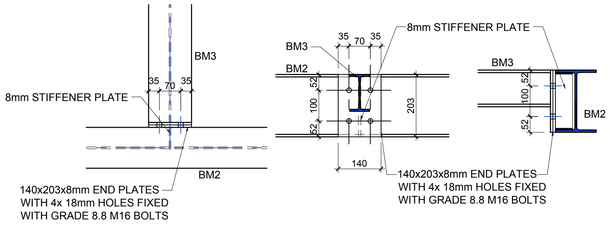
## BASE 2
SCALE 1 : 20

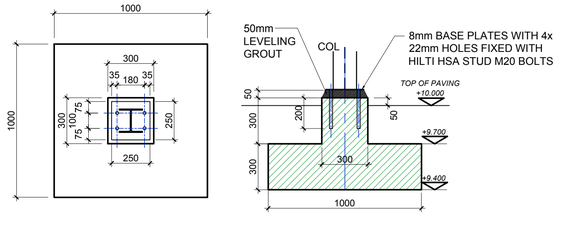


## PLATE FIXING DETAIL
SCALE 1 : 5

## GENERAL NOTES:-
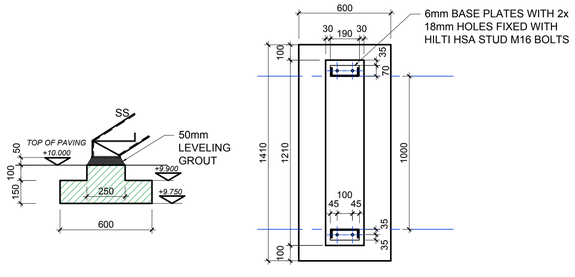
| SECTION LEGENDS | | |
|---|---|---|
| DENOTE | SECTION SIZE | DESCRIPTION |
| BM1 | 254x146x31 I-SECTION | *BEAM* |
| BM2 | 203x133x25 I-SECTION | *BEAM* |
| BM3 | IPE 120 I-SECTION | *BEAM* |
| COL | 152x152x23 H-SECTION | *COLUMN* |
| P1 | 125 x 75 x 20 x 3.0 C.F.L.C | *PURLIN* |
| RAF | IPE 160 I-SECTION | *RAFTER* |
| SP | 60x5mm FLAT BAR | *STIFFENER PLATE* |
| SR | 50 x 50 x 3 L | *SAG RODS* |
| SS | C178x54 CHANNEL | *STAIR STRINGER* |
| | | |
| | | |

| No | Date | Revisions | Drawn |
|---|---|---|---|
| 0 | 27/11/2017 | FOR TENDER | PAS |

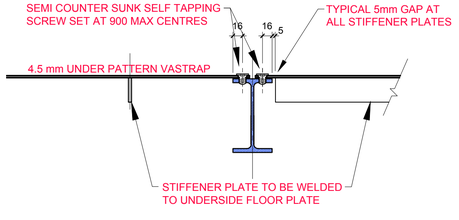CALIBRE.
Civil and Structural Engineering
011 463 2393 :Tel info@calibrecse.co.za 011 463 2347 :Fax

Client
THE UNIVERSITY OF THE WITWATERSRAND.

Architect
26'10 SOUTH ARCHITECTS

Project
HOCKEY STADIUM ADDITIONS

Drawing Title
VIDEO TOWER SECTIONS

| | Designed | Date | Dwg/Size |
|---|---|---|---|
| Designed | R.O. | OCT 2017 | A1 |
| Drawn | P.A.S. | OCT 2017 | Scale AS SHOWN |
| Checked | | | |
| Approved | | | Status T |

988-005- DRG - STR - S - 004

Revision: T

Copyright Reserved